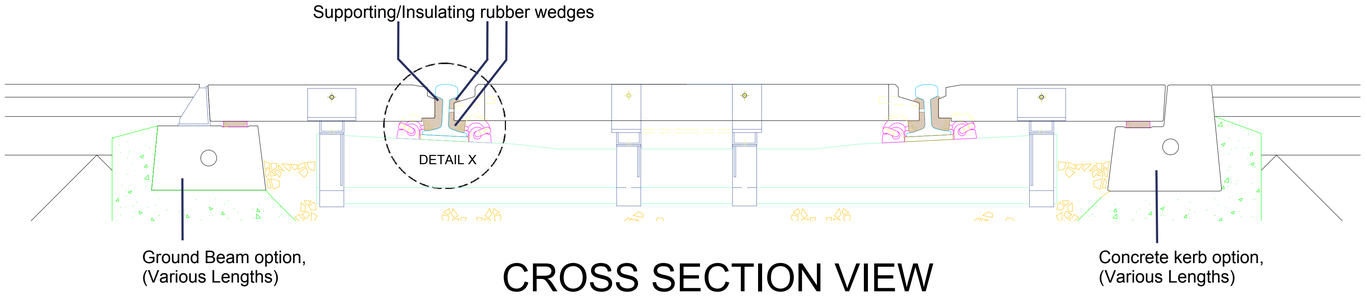

CROSS SECTION VIEW

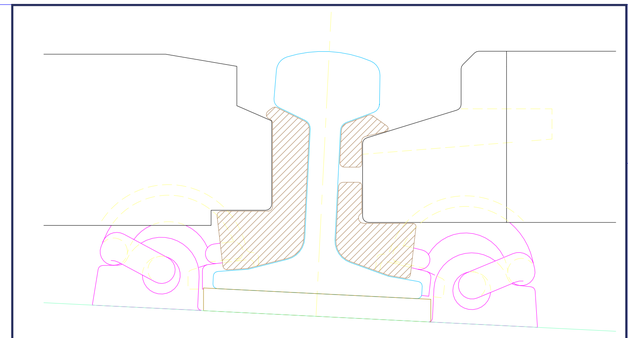

DETAIL X

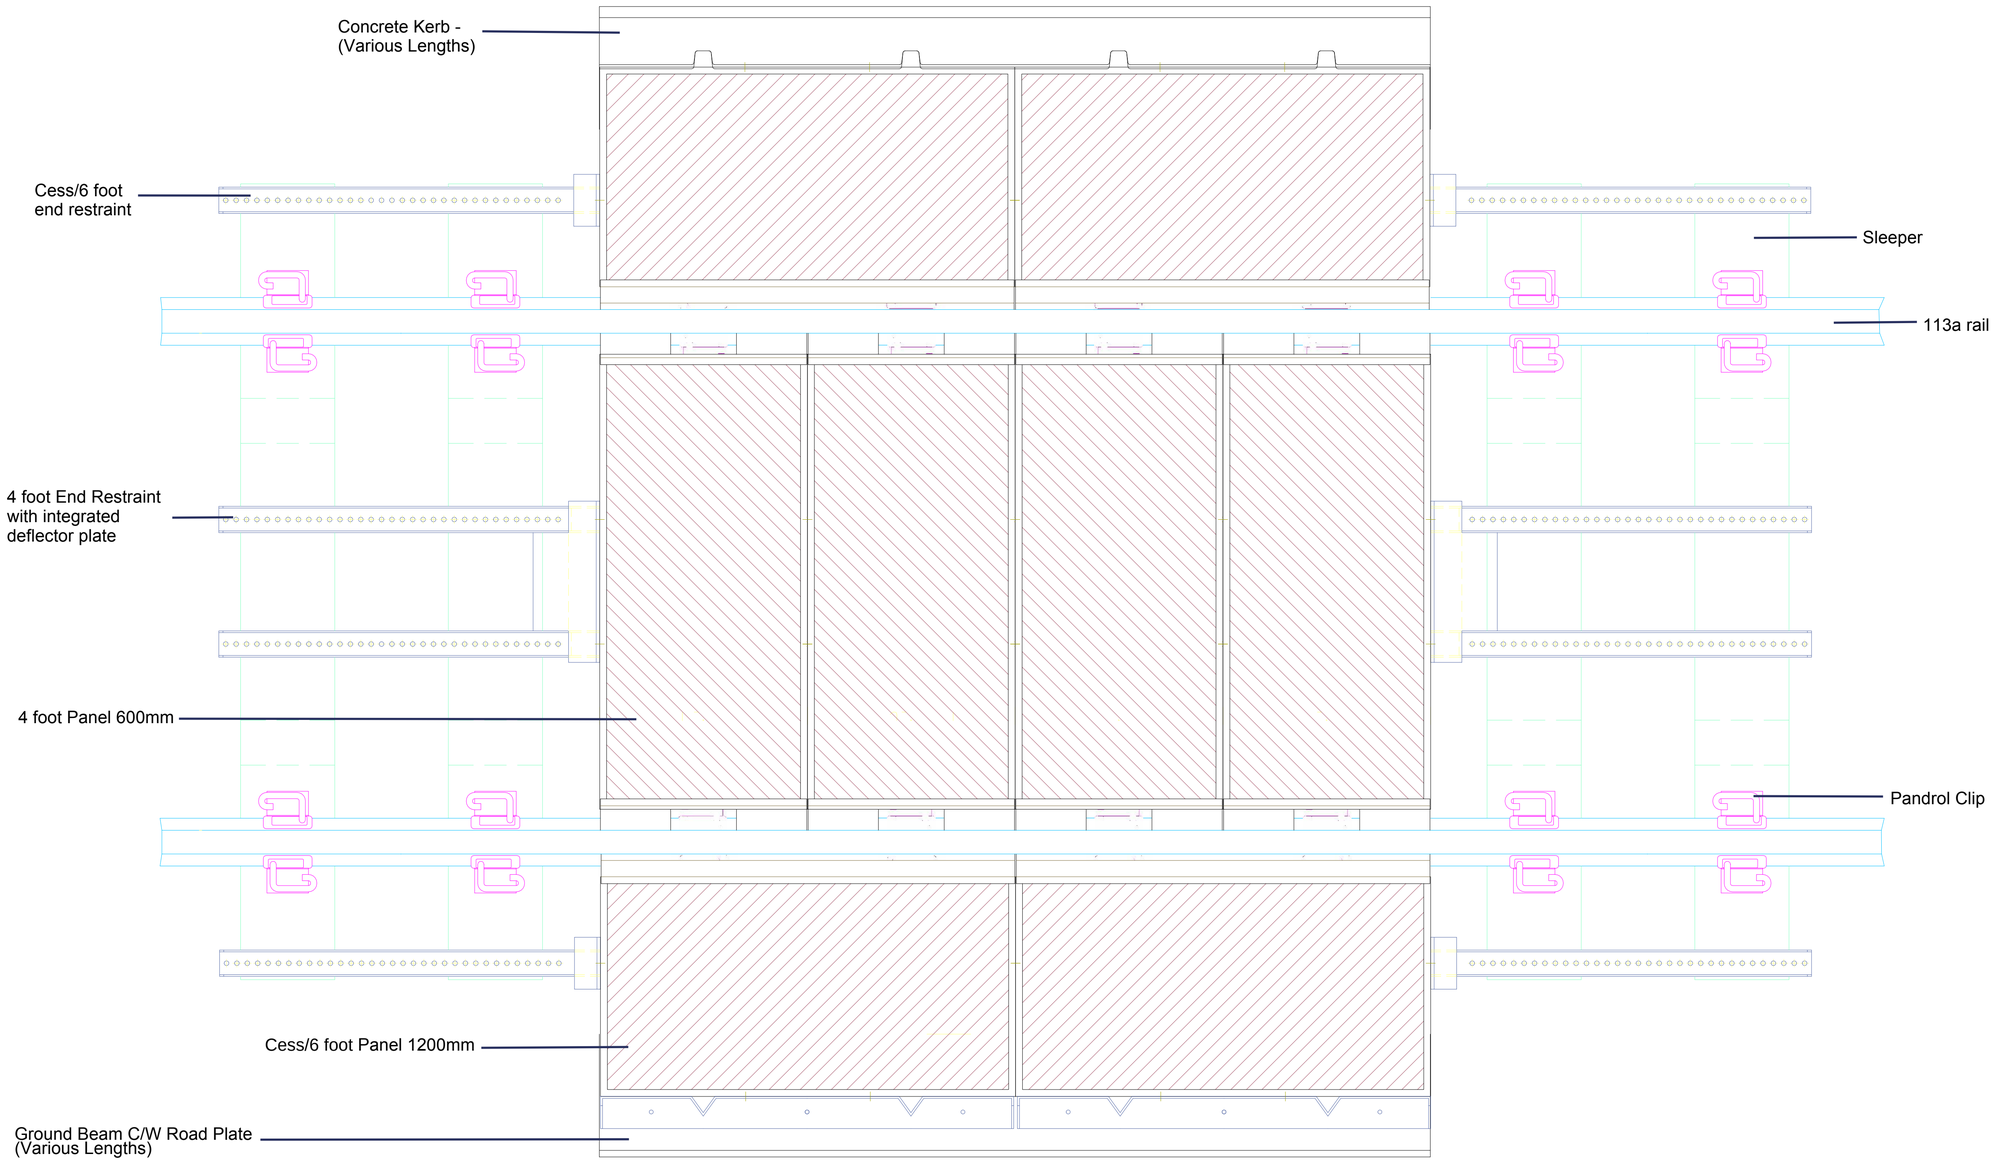

PLAN VIEW - 2.4M / 2 CESS PANELS WIDE

POLYSAFE™

Infrastructure
1. Gauge 1432 to 1435mm
2. Sleepers at 600mm centres
3. For a radius of more than 400m

System is compatible with other Concrete sleeper / rail / pandrol clip combinations

Specifications & Accreditations
1. Approved to Network Rail Standard RT/CE/S/040 (Now NR/L2/TRK/4040)
2. Accredited to BS EN ISO 9001:2015
3. Polysafe has RSSB RISQS membership approval.

Certificates for above are available

This drawing is not to be reproduced without permission of Polysafe Level Crossing Systems Ltd.

POLYSAFE LEVEL CROSSING SYSTEMS LTD,
KING ST IND. EST., LANGTOFT,
PETERBOROUGH. PE6 9NF
TEL: 01778 560555
EMAIL:
POLYSAFEOFFICE@POLYSAFE.CO.UK

© POLYSAFE

Drawing Title

GENERAL ARRANGEMENT SHOWING CONCRETE KERB AND GROUND BEAM OPTIONS

Scale 1:2, 1:10

DO NOT SCALE FROM THIS DRAWING

Date	Checked	Drawn
Dec 2018	AS	TRS

Drg No.	Rev
LX-001 C	5