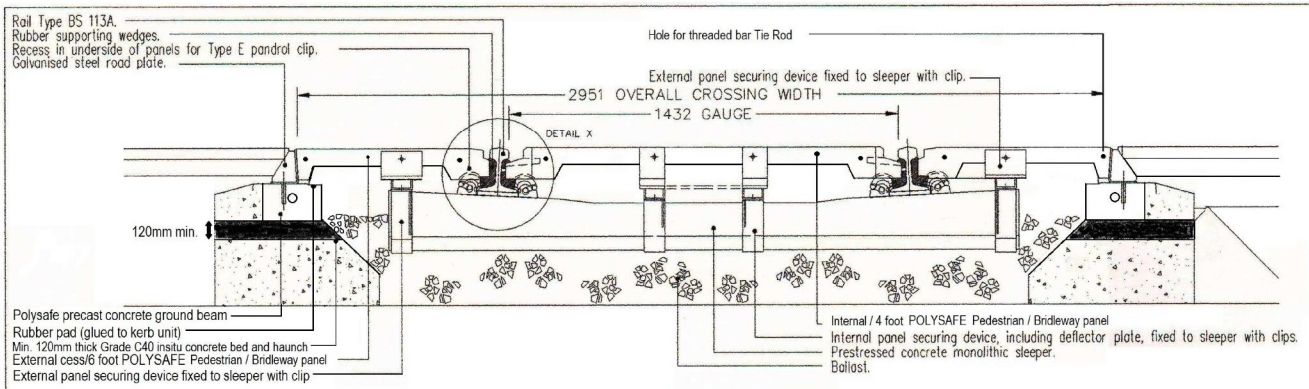

END ELEVATION A–A

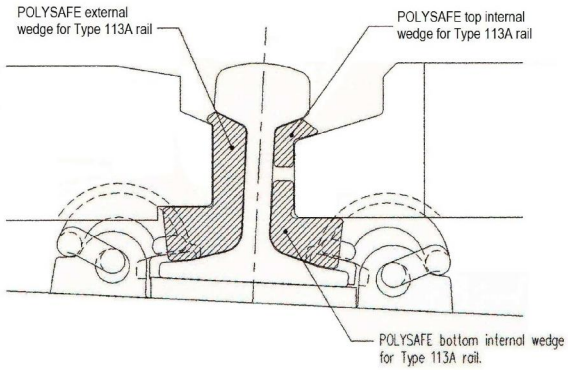

DETAIL X
(Close up of rail fixing)

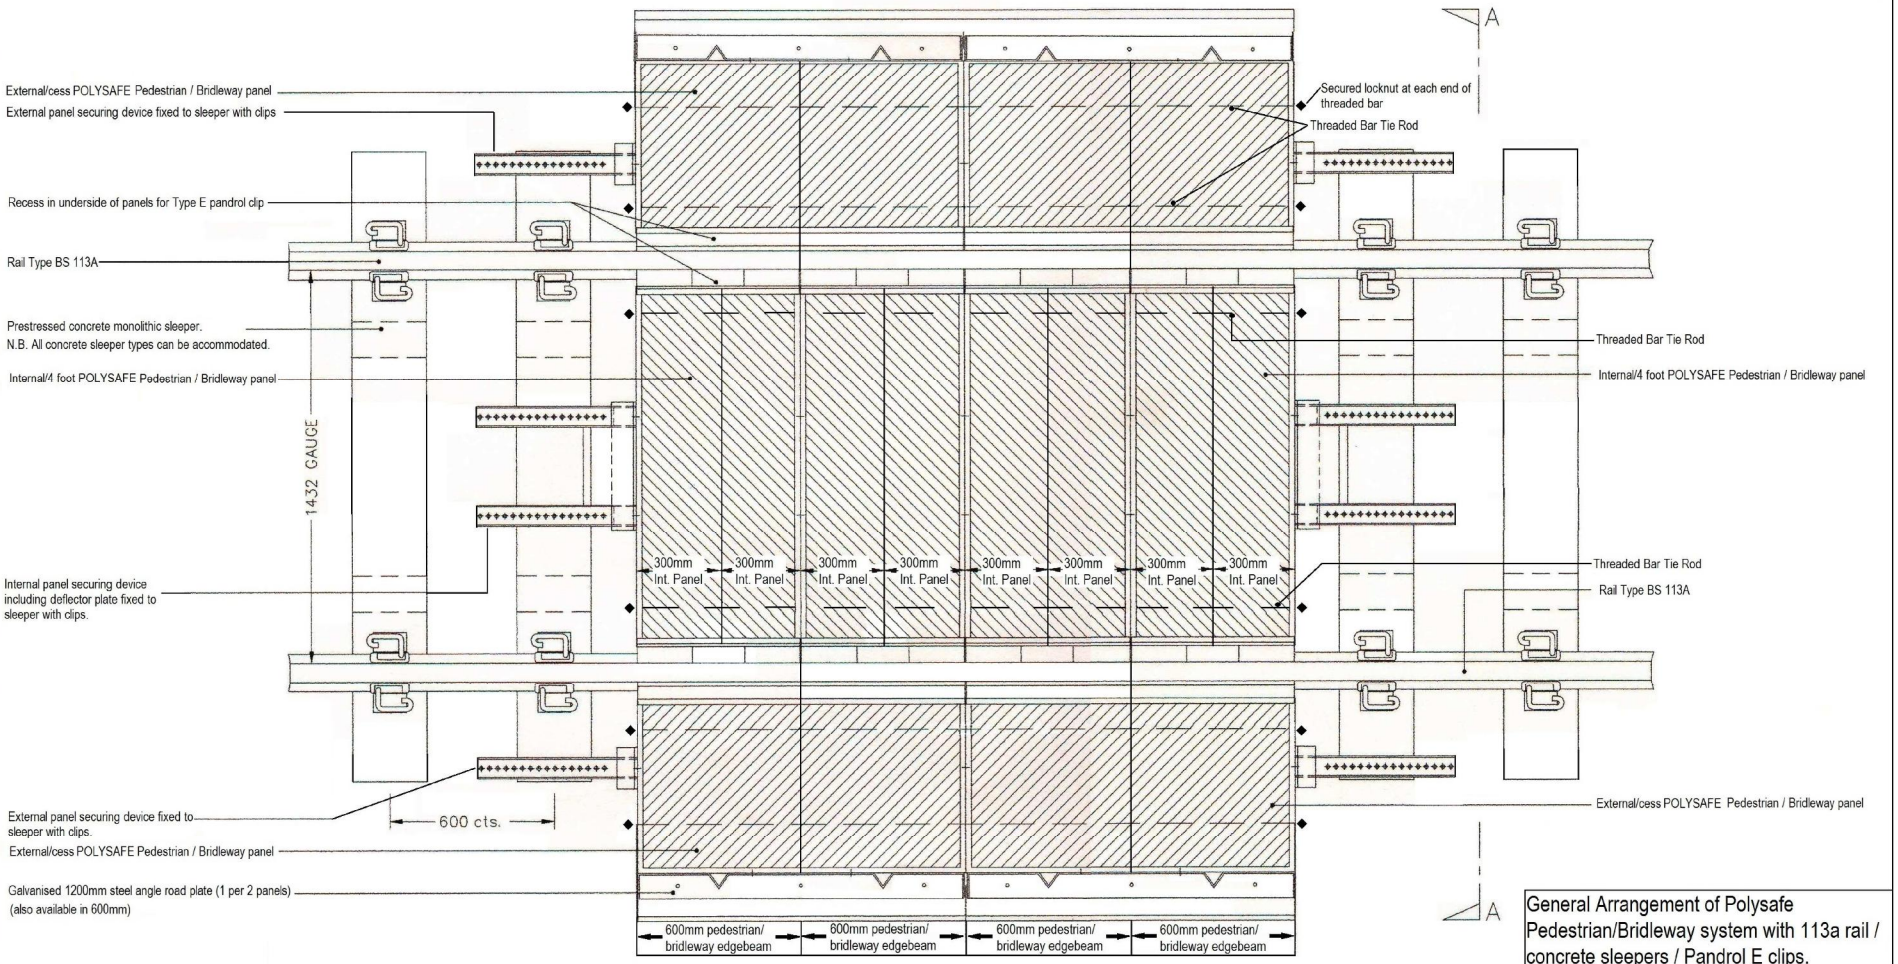

PLAN OF TYPICAL CROSSING 2.4m WIDE
Sleepers at 600 centres

Drawing No:
LXP 001
Date Feb 2013

General Arrangement of Polysafe Pedestrian/Bridleway system with 113a rail / concrete sleepers / Pandrol E clips.
Also available for UIC60 rail / G44 sleepers / Pandrol Fast clips.

POLYSAFE™